A1

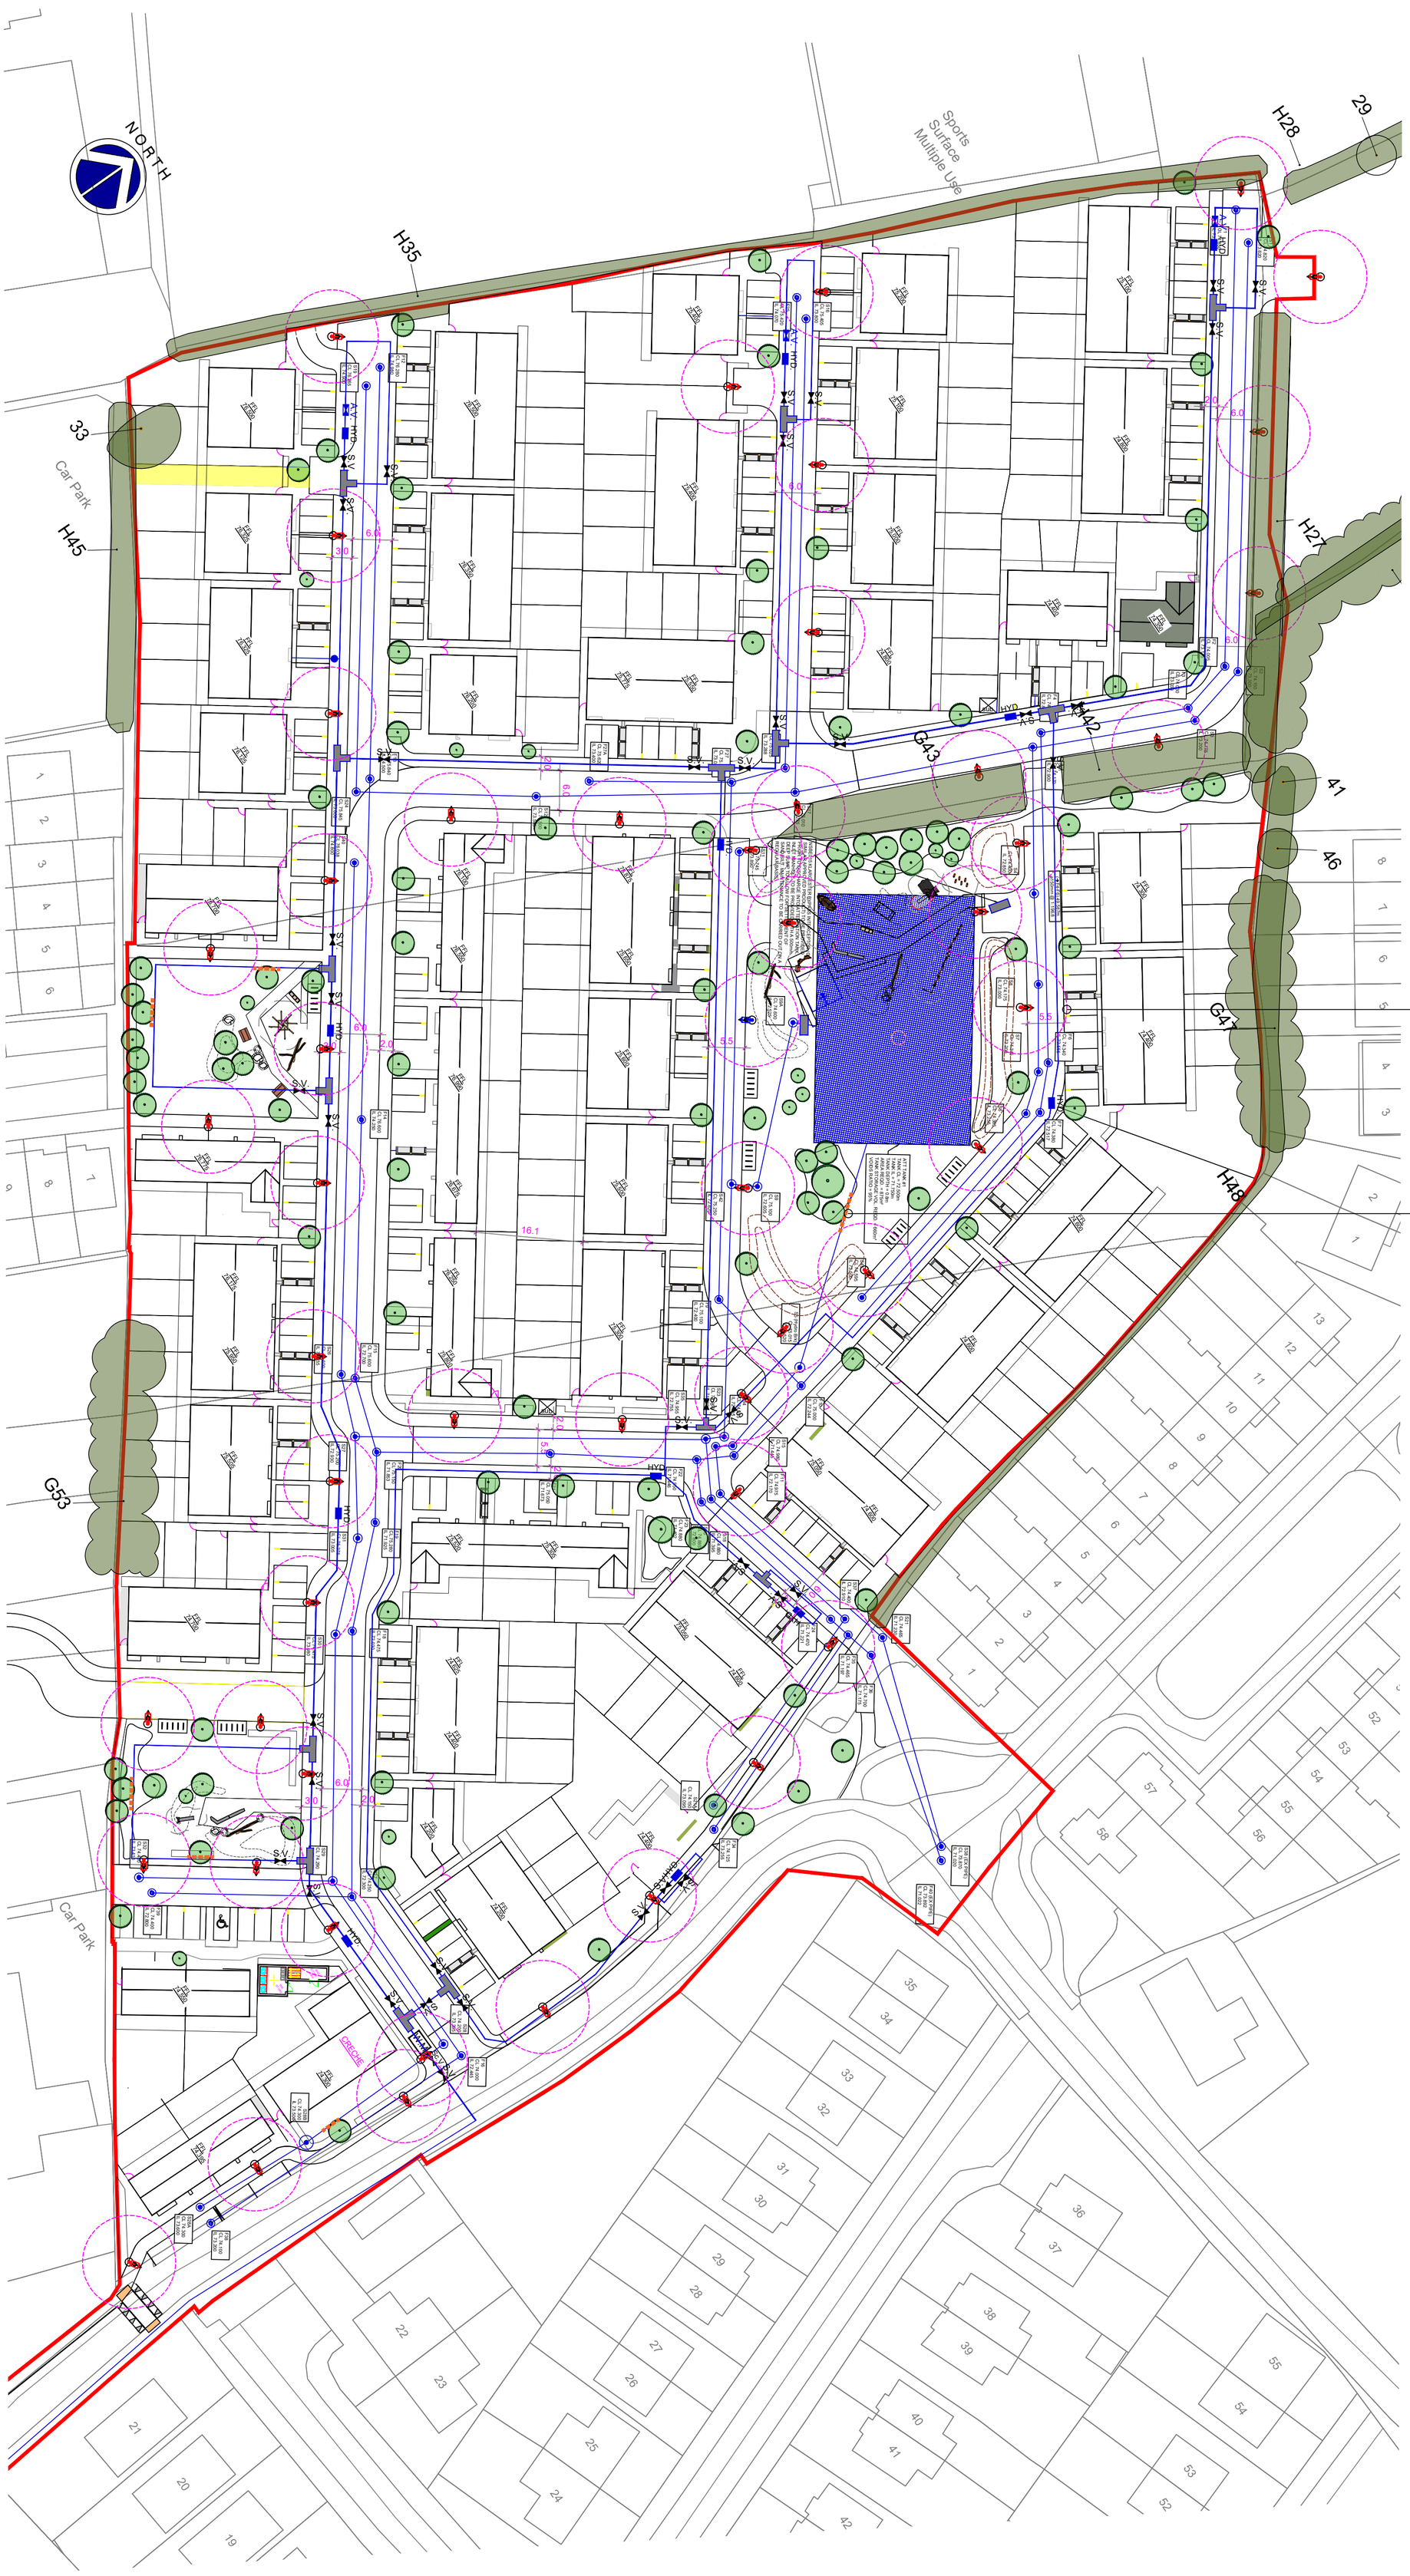

ROOT MANAGEMENT & NEW TREE PLANTING

Root barrier to be installed to the locations indicated to guide tree roots downwards and away from installed underground services.
The Ribbed Root Panels system allows the growing media and tree to first be planted and the root panels installed to suit the depth of the planting, volume of growing media and size of the rootball.

PROPOSED ROOT BARRIER LOCATIONS

TREE PLANTING SETBACK OF 7m RADIUS AT ALL LIGHTING COLUMNS TO LIMIT CONFLICT.

ROOT BARRIERS TO BE INSTALLED WHERE PROPOSED TREE PLANTING IS IN CLOSE PROXIMITY TO SERVICES.

Combined Services and Tree Planting Plan

Scale 1:500

LANDMARK DESIGN & CONSULTANCY
Landscape Architecture
M:086 851 9296
E:info@landmarkdesigns.ie
BALLINAFAGH PROSPEROUS NAAS CO.KILDARE

Designed: GWEN TIERNEY Landscape Architect.
Status: PLANNING

Project Title	DEVELOPMENT AT BOREEN BRADACH, KINNEGAD, CO. WESTMEATH
Drawing Title	COMBINED SERVICES PLAN

Date:	Job No:	Drawing No:	Rev:
02.04.2025	P811	05	1
Scale: 1:500	Drawn: GT		

Registered PRACTICE 2024-25
IRISH LANDSCAPE INSTITUTE
INSTITIÚID TÍRDHREACHA NA hÉIREANN